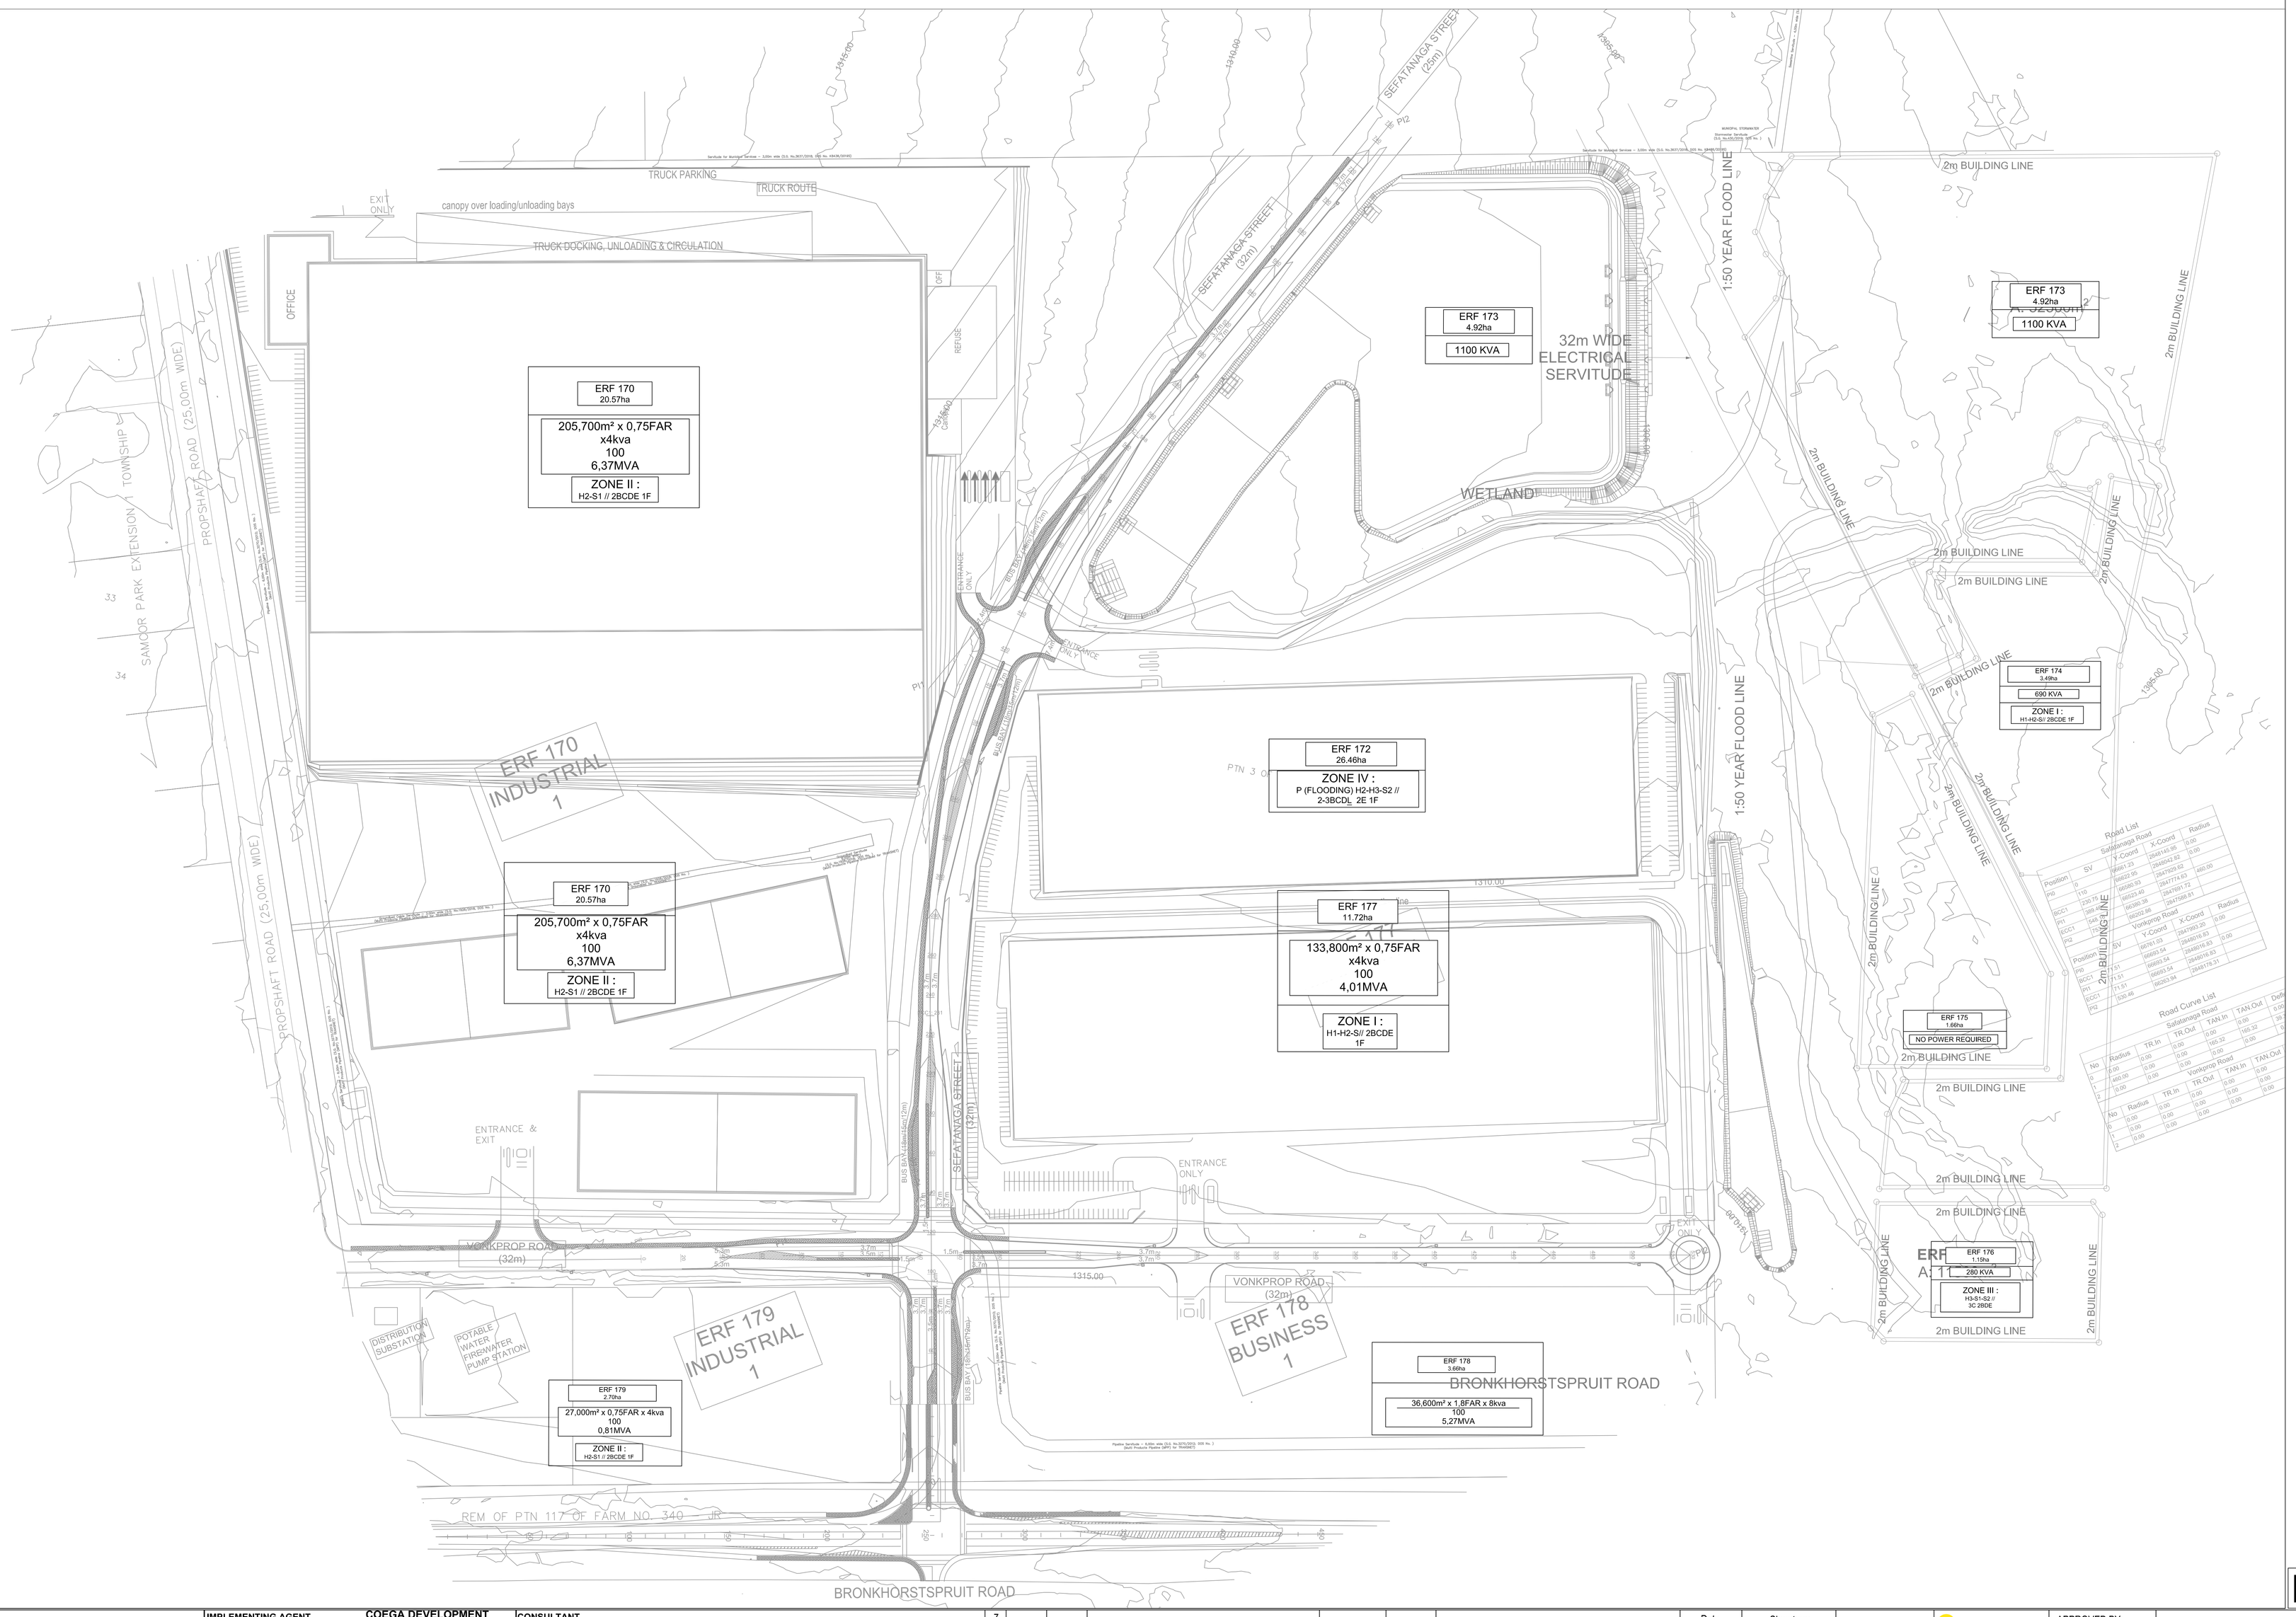

FOR TENDER

IMPLEMENTING AGENT		CONSULTANT		
TSHWANE AUTOMOTIVE SPECIAL ECONOMIC ZONE	**COEGA DEVELOPMENT CORPORATION** COEGA BUSINESS CENTRE PRETORIA 145 HERBERT ROAD, EASTWOOD ARCADIA, PRETORIA, 0083 SOUTH AFRICA TEL: +27 12 451 8300	HENRY FAGAN Consulting Engineers & Project Managers	**GAUTENG OFFICE** SUITE 13, RIVONIA GATE 381 RIVONIA BOULEVARD RIVONIA, SANDTON, 2191 TEL: +27 10 500 1486 WWW.HENRYFAGAN.COM	**WESTERN CAPE OFFICE** SUITE A2, GROUND FLOOR BUILDING 2, NORDIC PARK 2 17 BOUNDARY ROAD CENTURY CITY, 7441 TEL: +27 21 423 0873 WWW.HENRYFAGAN.COM

NO	DATE	DRAWN	AMENDMENT	REQUESTED	CHECKED
7					
6					
5					
4					
3					
2					
1					
0					

	Date:	Signature:
VERIFICATION BY ELECTRICITY INFRASTRUCTURE PLANNING AND DESIGN: 400V/11kV/132kV		
VERIFICATION OF DESIGN BY ENERGY AND ELECTRICITY DEVELOPMENT DIVISION		
ELECTRICAL DEVELOPMENT		

ENERGY AND ELECTRICITY DIVISION

PO BOX 423
PRETORIA
0001

TEL: 012 358 4407
FAX: 012 358 4397

CITY OF TSHWANE
IGNITING EXCELLENCE
PUBLIC WORKS AND INFRASTRUCTURE DEVELOPMENT DEPARTMENT

APPROVED BY:

FOR TSHWANE ENERGY & ELECTRICITY DEVELOPMENT DIVISION

DATE:

TASEZ PHASE - 2: ELECTRICAL BULK INFRASTRUCTURE PROJECT

SITE LAYOUT

CONTRACTORS DRAWING NUMBER	Actual Paper Size	Designed by:	Drawn by:	FA-0000
FA-0000	A0	K.Nel	T.Ledwaba	Sheet 1 of 1 Scale:As Indicated