COMPANY:

1. NOT APPROVED
2. UPDATE AND RESUBMIT
3. ACCEPTED SUBJECT TO COMMENT
4. APPROVED
5. COMMENTS AS NOTED
6. NO COMMENTS

DATE:
BY:
SIGNATURE

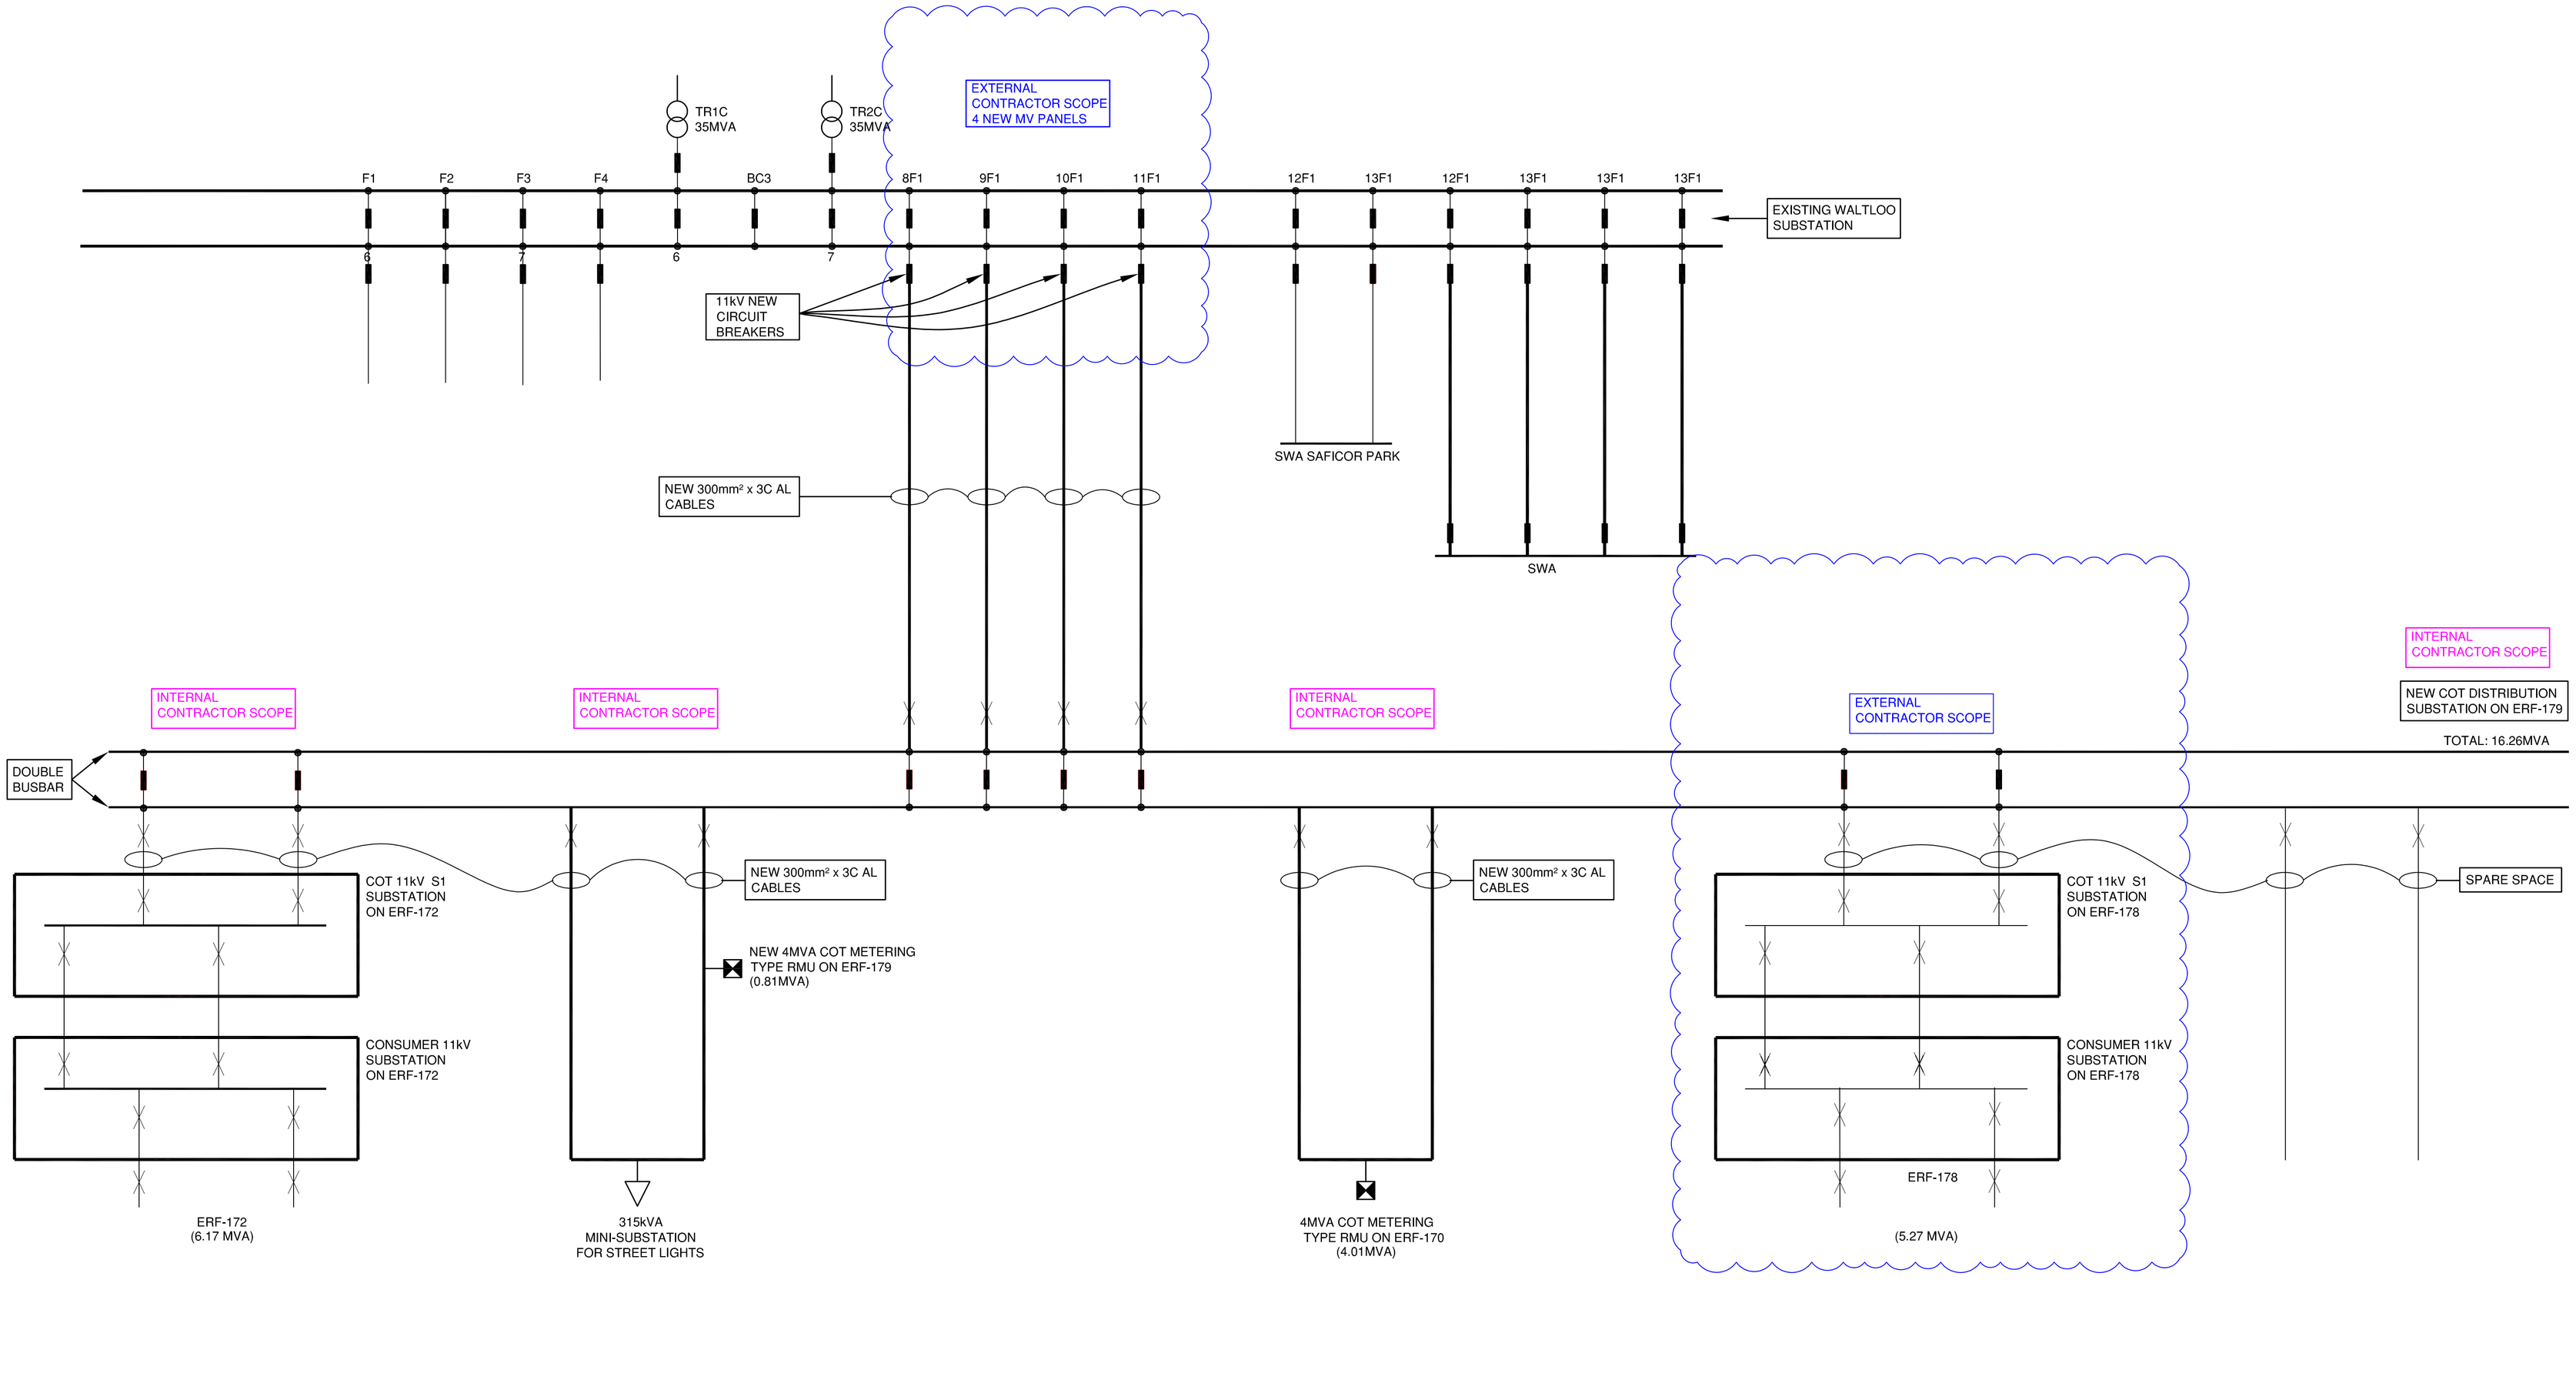

FOR TENDER

IMPLEMENTING AGENT

TSHWANE AUTOMOTIVE SPECIAL ECONOMIC ZONE

COEGA DEVELOPMENT CORPORATION

COEGA BUSINESS CENTRE PRETORIA
145 HERBERT ROAD, EASTWOOD
ARCADIA, PRETORIA, 0083
SOUTH AFRICA
TEL: +27 12 451 8300

TASEZ PHASE - 2: ELECTRICAL BULK INFRASTRUCTURE PROJECT

CONSULTANT

HENRY FAGAN
Consulting Engineers & Project Managers

GAUTENG OFFICE

SUITE 13, RIVONIA GATE
381 RIVONIA BOULEVARD
RIVONIA, SANDTON, 2191

TEL: +27 10 500 1486
WWW.HENRYFAGAN.COM

WESTERN CAPE OFFICE

SUITE A2, GROUND FLOOR
BUILDING 2, NORDIC PARK 2
17 BOUNDARY ROAD
CENTURY CITY, 7441

TEL: +27 21 423 0873
WWW.HENRYFAGAN.COM

NO	DATE	DRAWN	AMENDMENT	REQUESTED	CHECKED
7					
6					
5					
4					
3					
2					
1					
0					

	Date:	Signature:
VERIFICATION BY ELECTRICITY INFRASTRUCTURE PLANNING AND DESIGN: 400V/11kV/132kV		
VERIFICATION OF DESIGN BY ENERGY AND ELECTRICITY DEVELOPMENT DIVISION		
ELECTRICAL DEVELOPMENT		

ENERGY AND ELECTRICITY DIVISION

PO BOX 423
PRETORIA
0001

TEL: 012 358 4407
FAX: 012 358 4397

CITY OF TSHWANE
IGNITING EXCELLENCE
PUBLIC WORKS AND INFRASTRUCTURE DEVELOPMENT DEPARTMENT

APPROVED BY:

FOR TSHWANE ENERGY & ELECTRICITY DEVELOPMENT DIVISION

DATE:

NELLMAPIUS EXTENSION 27
ERF : 11252

11kV SCHEMATIC DIAGRAM

CONTRACTORS DRAWING NUMBER	Actual Paper Size	Designed by:	Drawn by:	FA-1501
FA-1501	A1	K.Nel	T.Ledwaba	Sheet 1 of 1
				Scale:As Indicated

C:\Users\Tumi\Henry Fagan\2403B CDC - TASEZ - Documents\03_Scope\DWG\02_Drawings\11KV SCHEMATIC.dwg, 2025/08/14 10:09:22